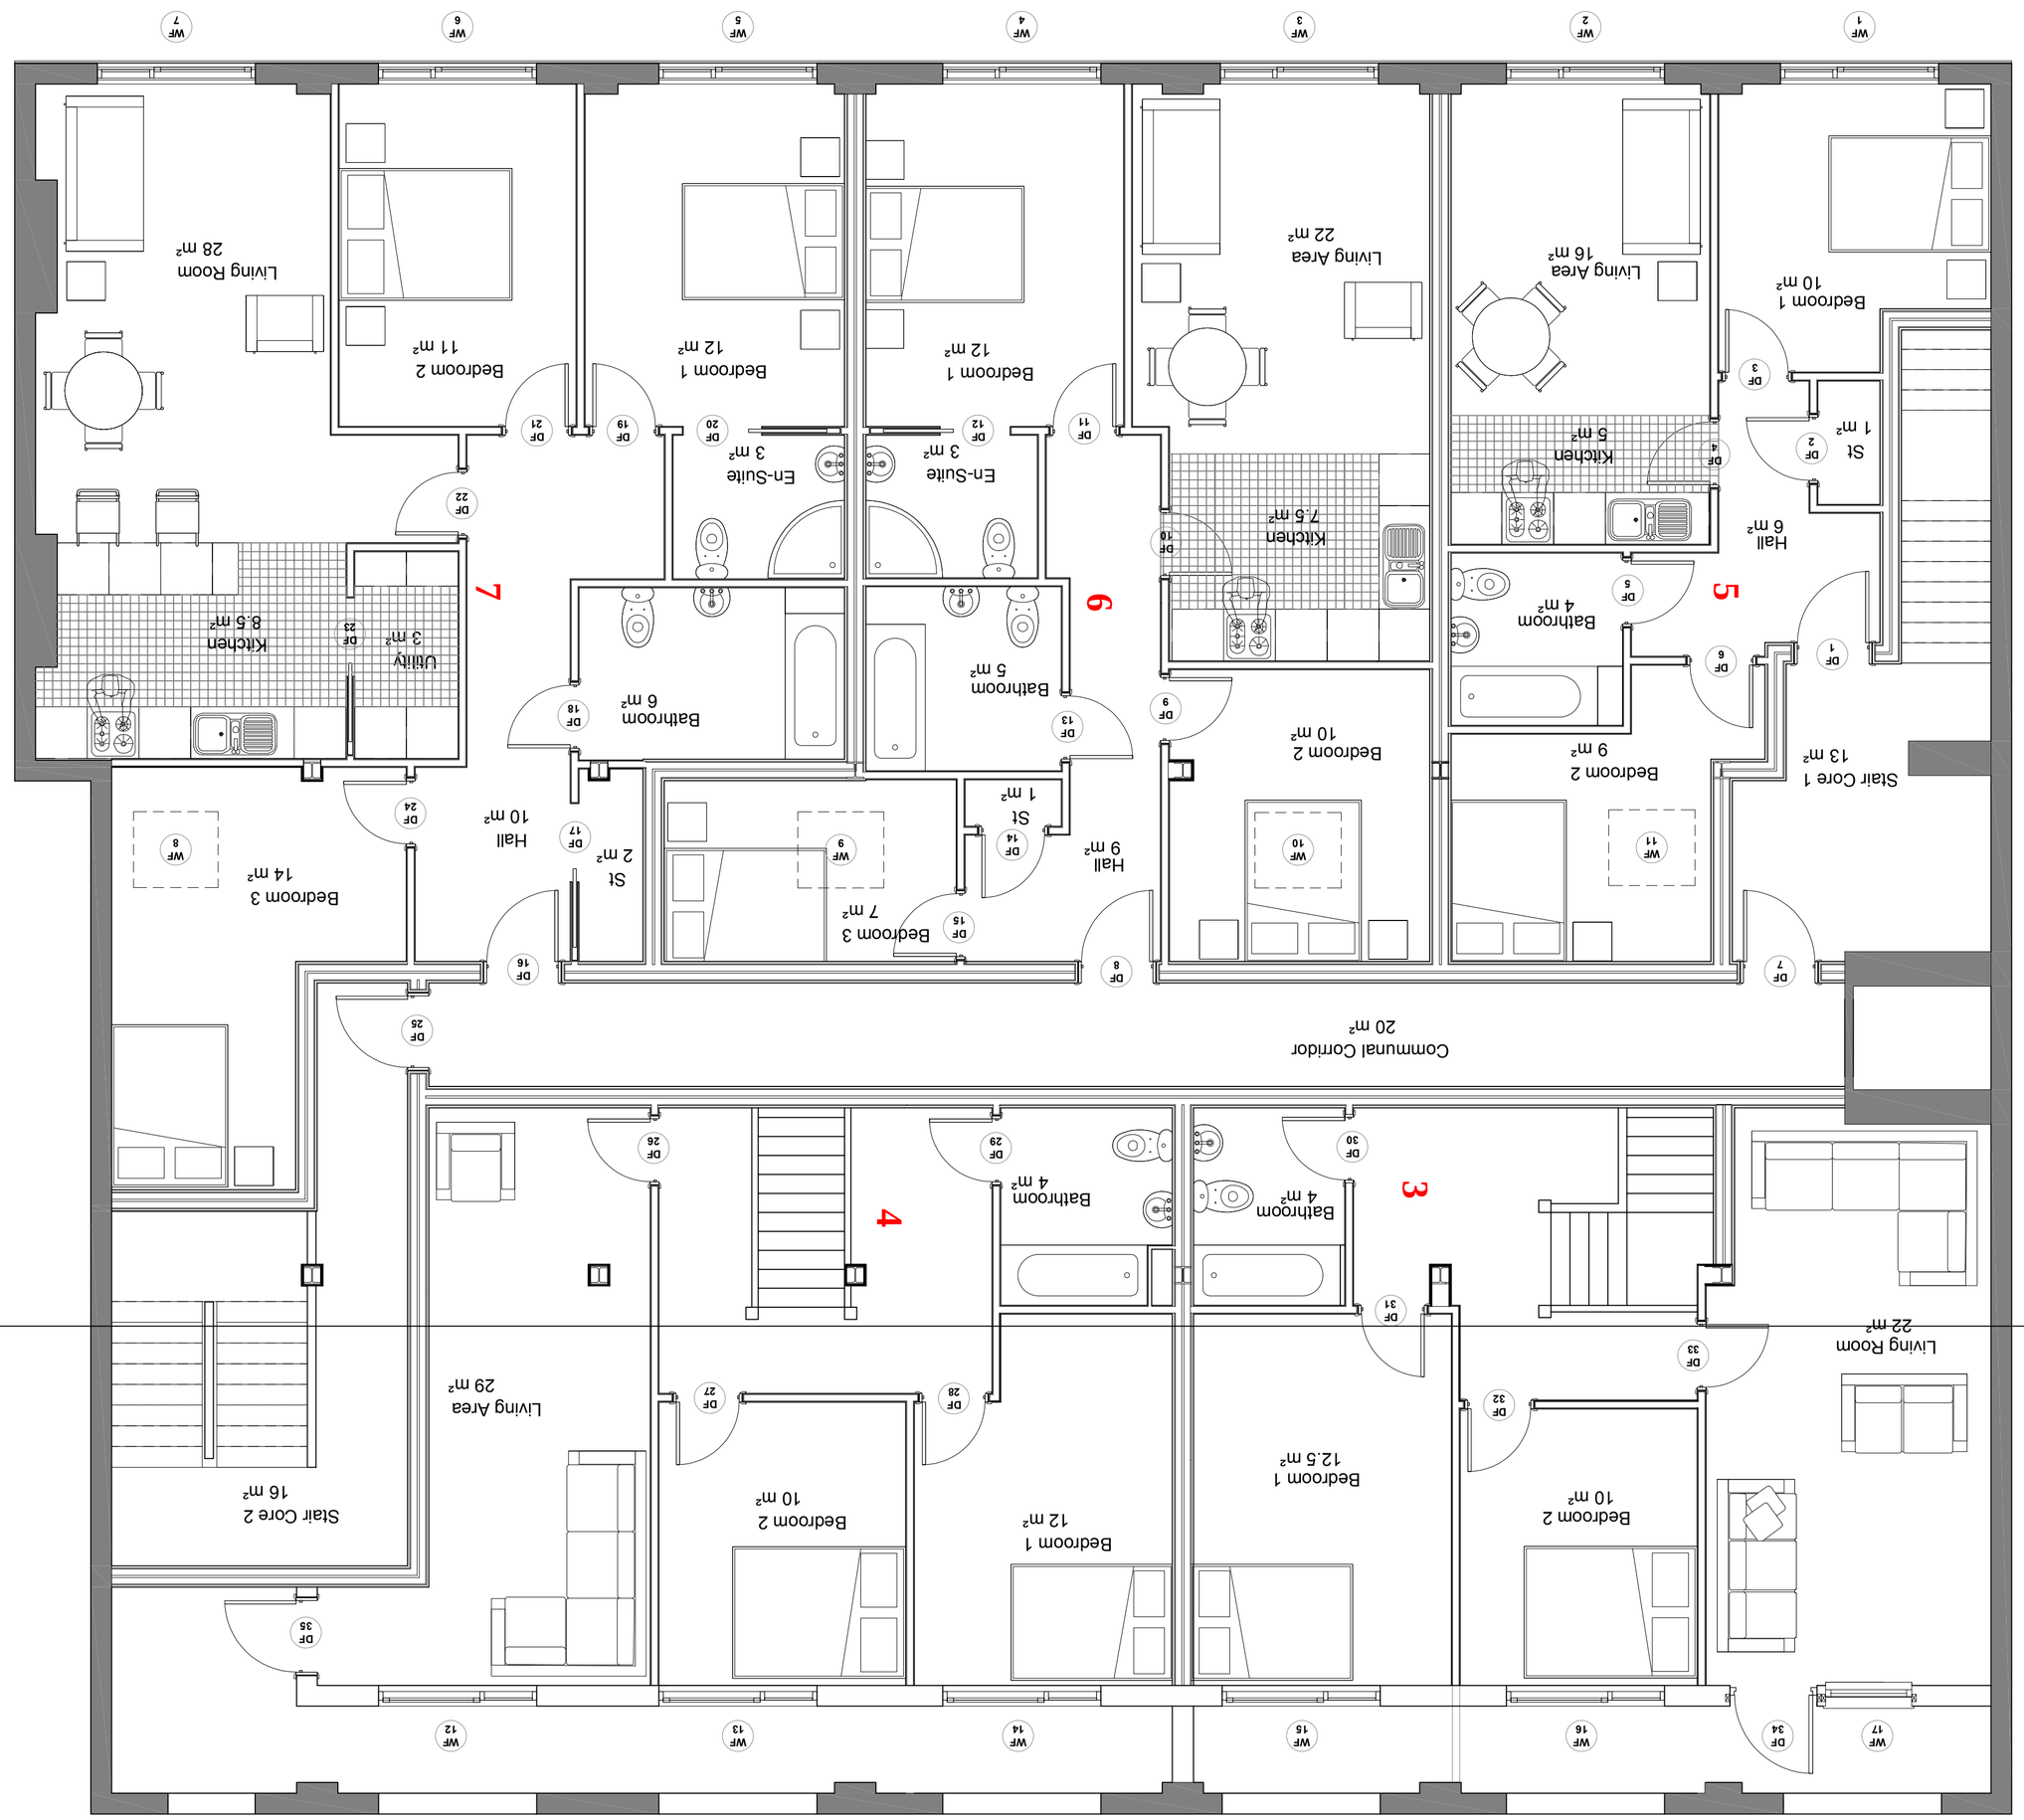

PROPOSED FIRST FLOOR PLAN
1:50

KEY

NOTES

PLANNING APPLICATION

AMENDMENTS	DATE/
NUMBER:	CHECKED BY:

Do not scale this drawing.
Dimensions to be checked on site.
Drawing to be read in conjunction with all other relevant material.
Structural Engineers drawings to override structural dimensions shown.
This drawing is the copyright of Miele Design ©2015.
Architect to be notified of discrepancies.

22 RAWCLIFFE ROAD
WALTON
LIVERPOOL
L9 1AR

CLIENT
ALEXANDER WARE DEVELOPMENTS

DRAWING NO + TITLE:
201 - PROPOSED FIRST FLOOR PLAN

REF NO:	MD046	DATE	28/08/2015
SCALES:	1:50	PAGE SIZE:	A1
DRAWN BY:	LS	CHECKED BY:	LS